


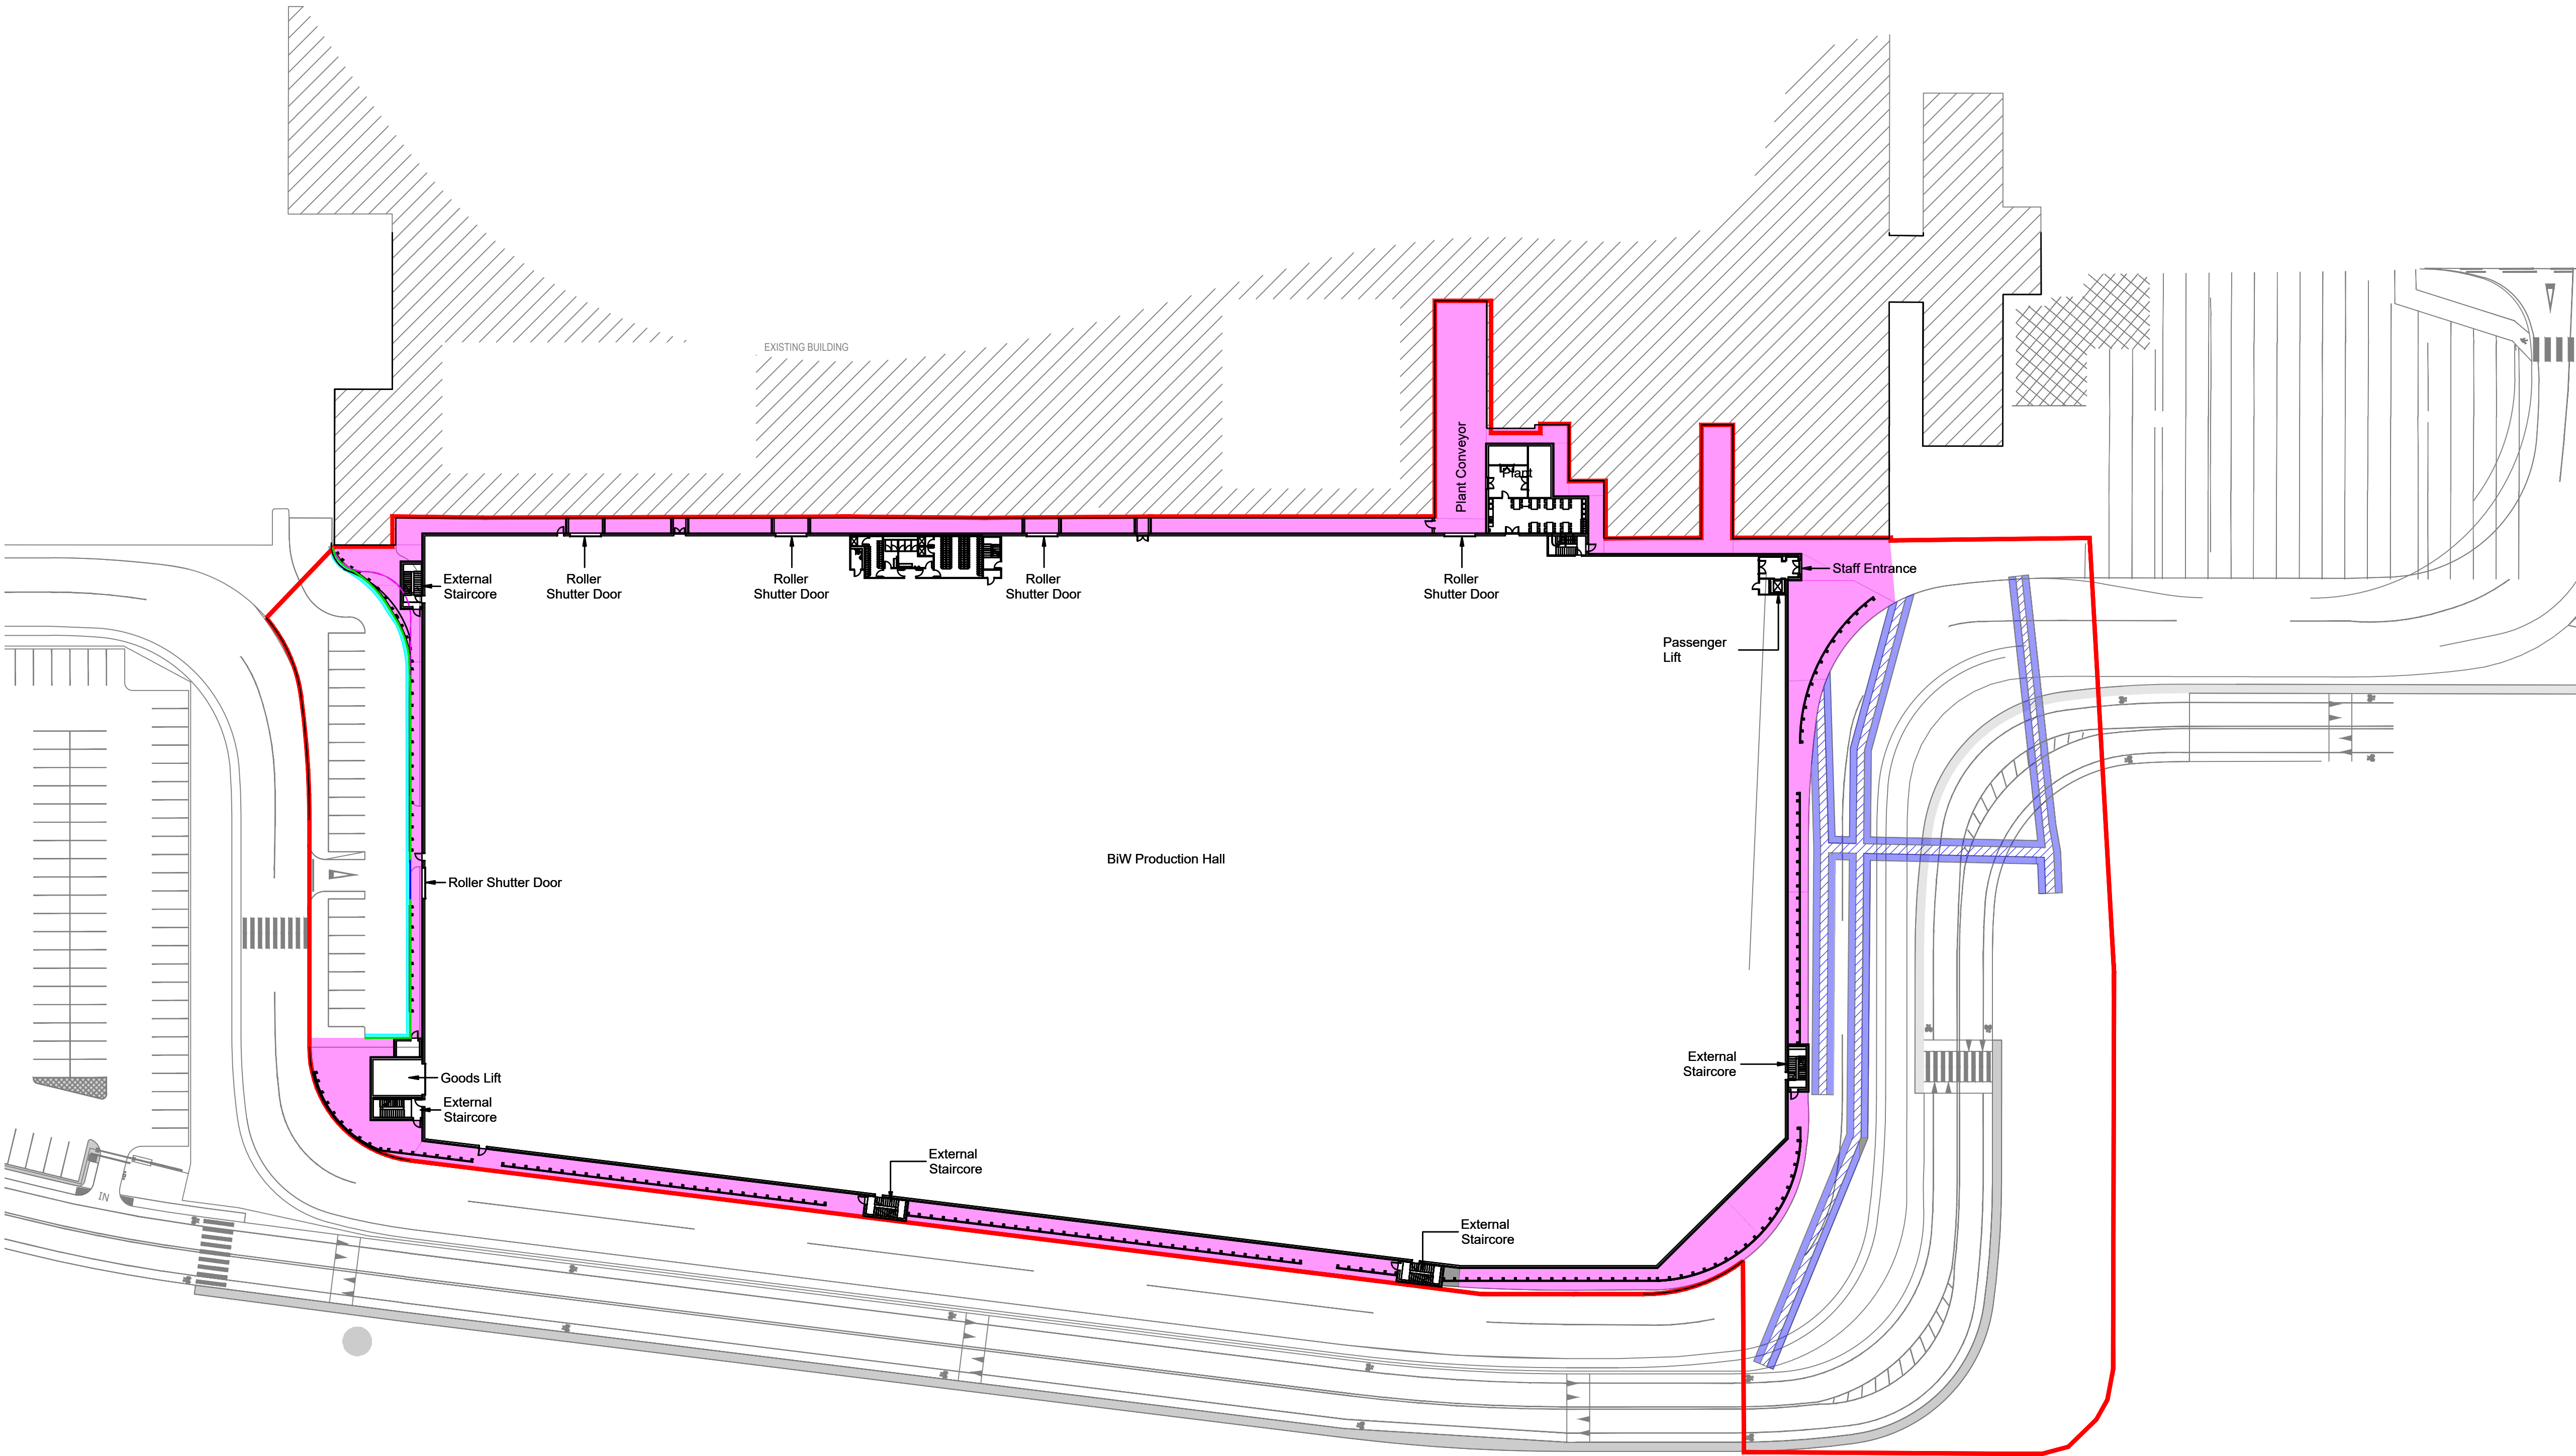

KEY

- HB2 KERB (125mm)
- BN KERB (25mm)
- EXISTING KERB TO BE REMOVED
- 0.5m OVERBREAK ADJACENT TO KERBLINE
- IN-SITU CONCRETE SLAB
- 0.9m TIE IN DETAIL

TARMAC ROAD

- 40mm THK CLOSE GRADED SURFACE COURSE WITH 10mm AGGREGATE: AC 10 CLOSE SURF 40/60
- 60mm THICK DENSE BINDER COURSE WITH 20mm AGGREGATE: AC 20 DENSE BIN 100/150 BS EN 13108-1
- 90mm THICK DENSE, HEAVY DUTY BASE COURSE WITH 32mm AGGREGATE: AC 32 DENSE BASE 100/150 BS EN 13108-1
- 150mm THK TYPE 1 GRANULAR SUB BASE MATERIAL TO CLAUSE 803 OF THE SPECIFICATION FOR HIGHWAY WORKS.
- 250mm THK 6F2 CAPPING MATERIAL (ASSUMED CBR OF 5% BUT SUBJECT TO IN-SITU CBR TESTING.)

IN-SITU CONCRETE SLAB


- 150mm CONCRETE SLAB GRADE PAV2 WITH 1 LAYER A193 MESH BTM 50mm COVER
- 150mm THK TYPE 1 GRANULAR SUB BASE MATERIAL TO CLAUSE 803 OF THE SPECIFICATION FOR HIGHWAY WORKS
- 250mm THK F2 CAPPING MATERIAL (ASSUMED CBR OF 5% BUT SUBJECT TO IN-SITU CBR TESTING)

DISCLAIMER NOTES:

- THIS DOCUMENT IS COPYRIGHT OF THE ORIGINATOR AND MUST BE TREATED AS CONFIDENTIAL
- THIS DOCUMENT MUST NOT BE ALTERED, REPRODUCED OR DISTRIBUTED WITHOUT PRIOR WRITTEN CONSENT OF THE ORIGINATOR
- THIS DOCUMENT MUST NOT BE ALTERED - THE ORIGINATOR ACCEPTS NO RESPONSIBILITY FOR ANY DISCREPANCIES ARISING AS A RESULT OF THE ORIGINATORS INFORMATION BEING ALTERED BY OTHERS
- ANY DISCREPANCY MUST BE REPORTED TO THE ORIGINATOR
- DO NOT SCALE THIS DOCUMENT - USE FIGURED DIMENSIONS ONLY
- ALL DIMENSIONS MUST BE CHECKED ON SITE PRIOR TO COMMENCEMENT OF ANY RELATED WORKS
- THIS DOCUMENT MUST BE READ IN CONJUNCTION WITH ALL SUPPORTING DOCUMENTS PRODUCED BY THE ORIGINATOR AND OTHER PROJECT DISCIPLINES
- THE ORIGINATOR ACCEPTS NO RESPONSIBILITY FOR THE ACCURACY OF BACKGROUND INFORMATION PRODUCED BY THIRD PARTIES - THIS MUST BE TREATED AS INDICATIVE ONLY
- USERS OF THIS DOCUMENT ARE RESPONSIBLE FOR CHECKING WHICH REVISION IS CURRENT
- THE DOCUMENT STATUS "INFORMATION" OR "PRELIMINARY" INDICATES THAT THIS DRAWING IS FOR REFERENCE PURPOSES ONLY - THE ORIGINATOR WILL ACCEPT NO RESPONSIBILITY FOR THE COMPLETENESS OF INFORMATION UNDER THIS STATUS
- THE DOCUMENT STATUS "RECORD" OR "AS BUILT" HAS BEEN PREPARED, IN PART, BASED UPON INFORMATION FURNISHED BY OTHERS. WHILE THIS INFORMATION IS BELIEVED TO BE RELIABLE, THE ORIGINATOR ASSUMES NO RESPONSIBILITY FOR THE ACCURACY OF THIS "RECORD" OR "AS BUILT" DOCUMENT OR FOR ANY ERRORS OR OMISSIONS THAT MAY HAVE BEEN INCORPORATED INTO IT AS A RESULT OF INCORRECT INFORMATION PROVIDED TO THE ORIGINATOR. THOSE RELYING ON THE "RECORD" OR "AS BUILT" DOCUMENT ARE ADVISED TO OBTAIN INDEPENDENT VERIFICATION OF ITS ACCURACY

DRAWING NOTES:

CDM REGULATIONS 2015
SIGNIFICANT OR NON-OBVIOUS RISKS AND RISKS WHICH ARE DIFFICULT TO MANAGE ARE IDENTIFIED ON THIS DRAWING USING THE FOLLOWING SYMBOL IDENTIFIED TO THE RIGHT WITH BRIEF ACCOMPANYING TEXT. FOR FURTHER DETAILS OF THE RISKS IDENTIFIED BY DESIGNERS, REFERENCE SHOULD BE MADE TO CDM HAZARD REGISTER.

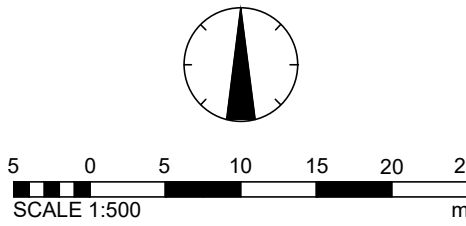

P03	SLAB BUILD UP DETAILS ADDED	11.11.22	JF	PB
P02	UPDATE TITLE BLOCK	30.09.22	AP	AM
P01	ISSUED FOR INFORMATION	23.09.22	AD	AM
REV	DESCRIPTION	DATE	BY	CHKD

ORIGINATOR:

RIDGE

5TH FLOOR
BELVEDERE HOUSE
12 BOOTH STREET
MANCHESTER, M2 4AW

TEL: 0161 833 9579
WWW.RIDGE.CO.UK

CLIENT:

JAGUAR LAND ROVER

IN ASSOCIATION WITH:

PROJECT:

South Apron BIW BUILDING

TITLE:

PROPOSED EXTERNAL WORKS

ENG/TECH:	CSE:	ICSE:	SCALE:	1:500	@	A1
AD	AM	AM	STATUS ISSUE:	?		

STATUS:

INFORMATION

UNLESS ISSUED FOR CONSTRUCTION - WORKS AT CLIENT/CONTRACTORS RISK

SUITABILITY:		S2 - Issued for Information					
PROJECT:	ORG:	ZONE:	LEVEL:	TYPE:	ROLE:	NUMBER:	REV:
HSA	RDG	XX	XX	DR	C	0300	P03