


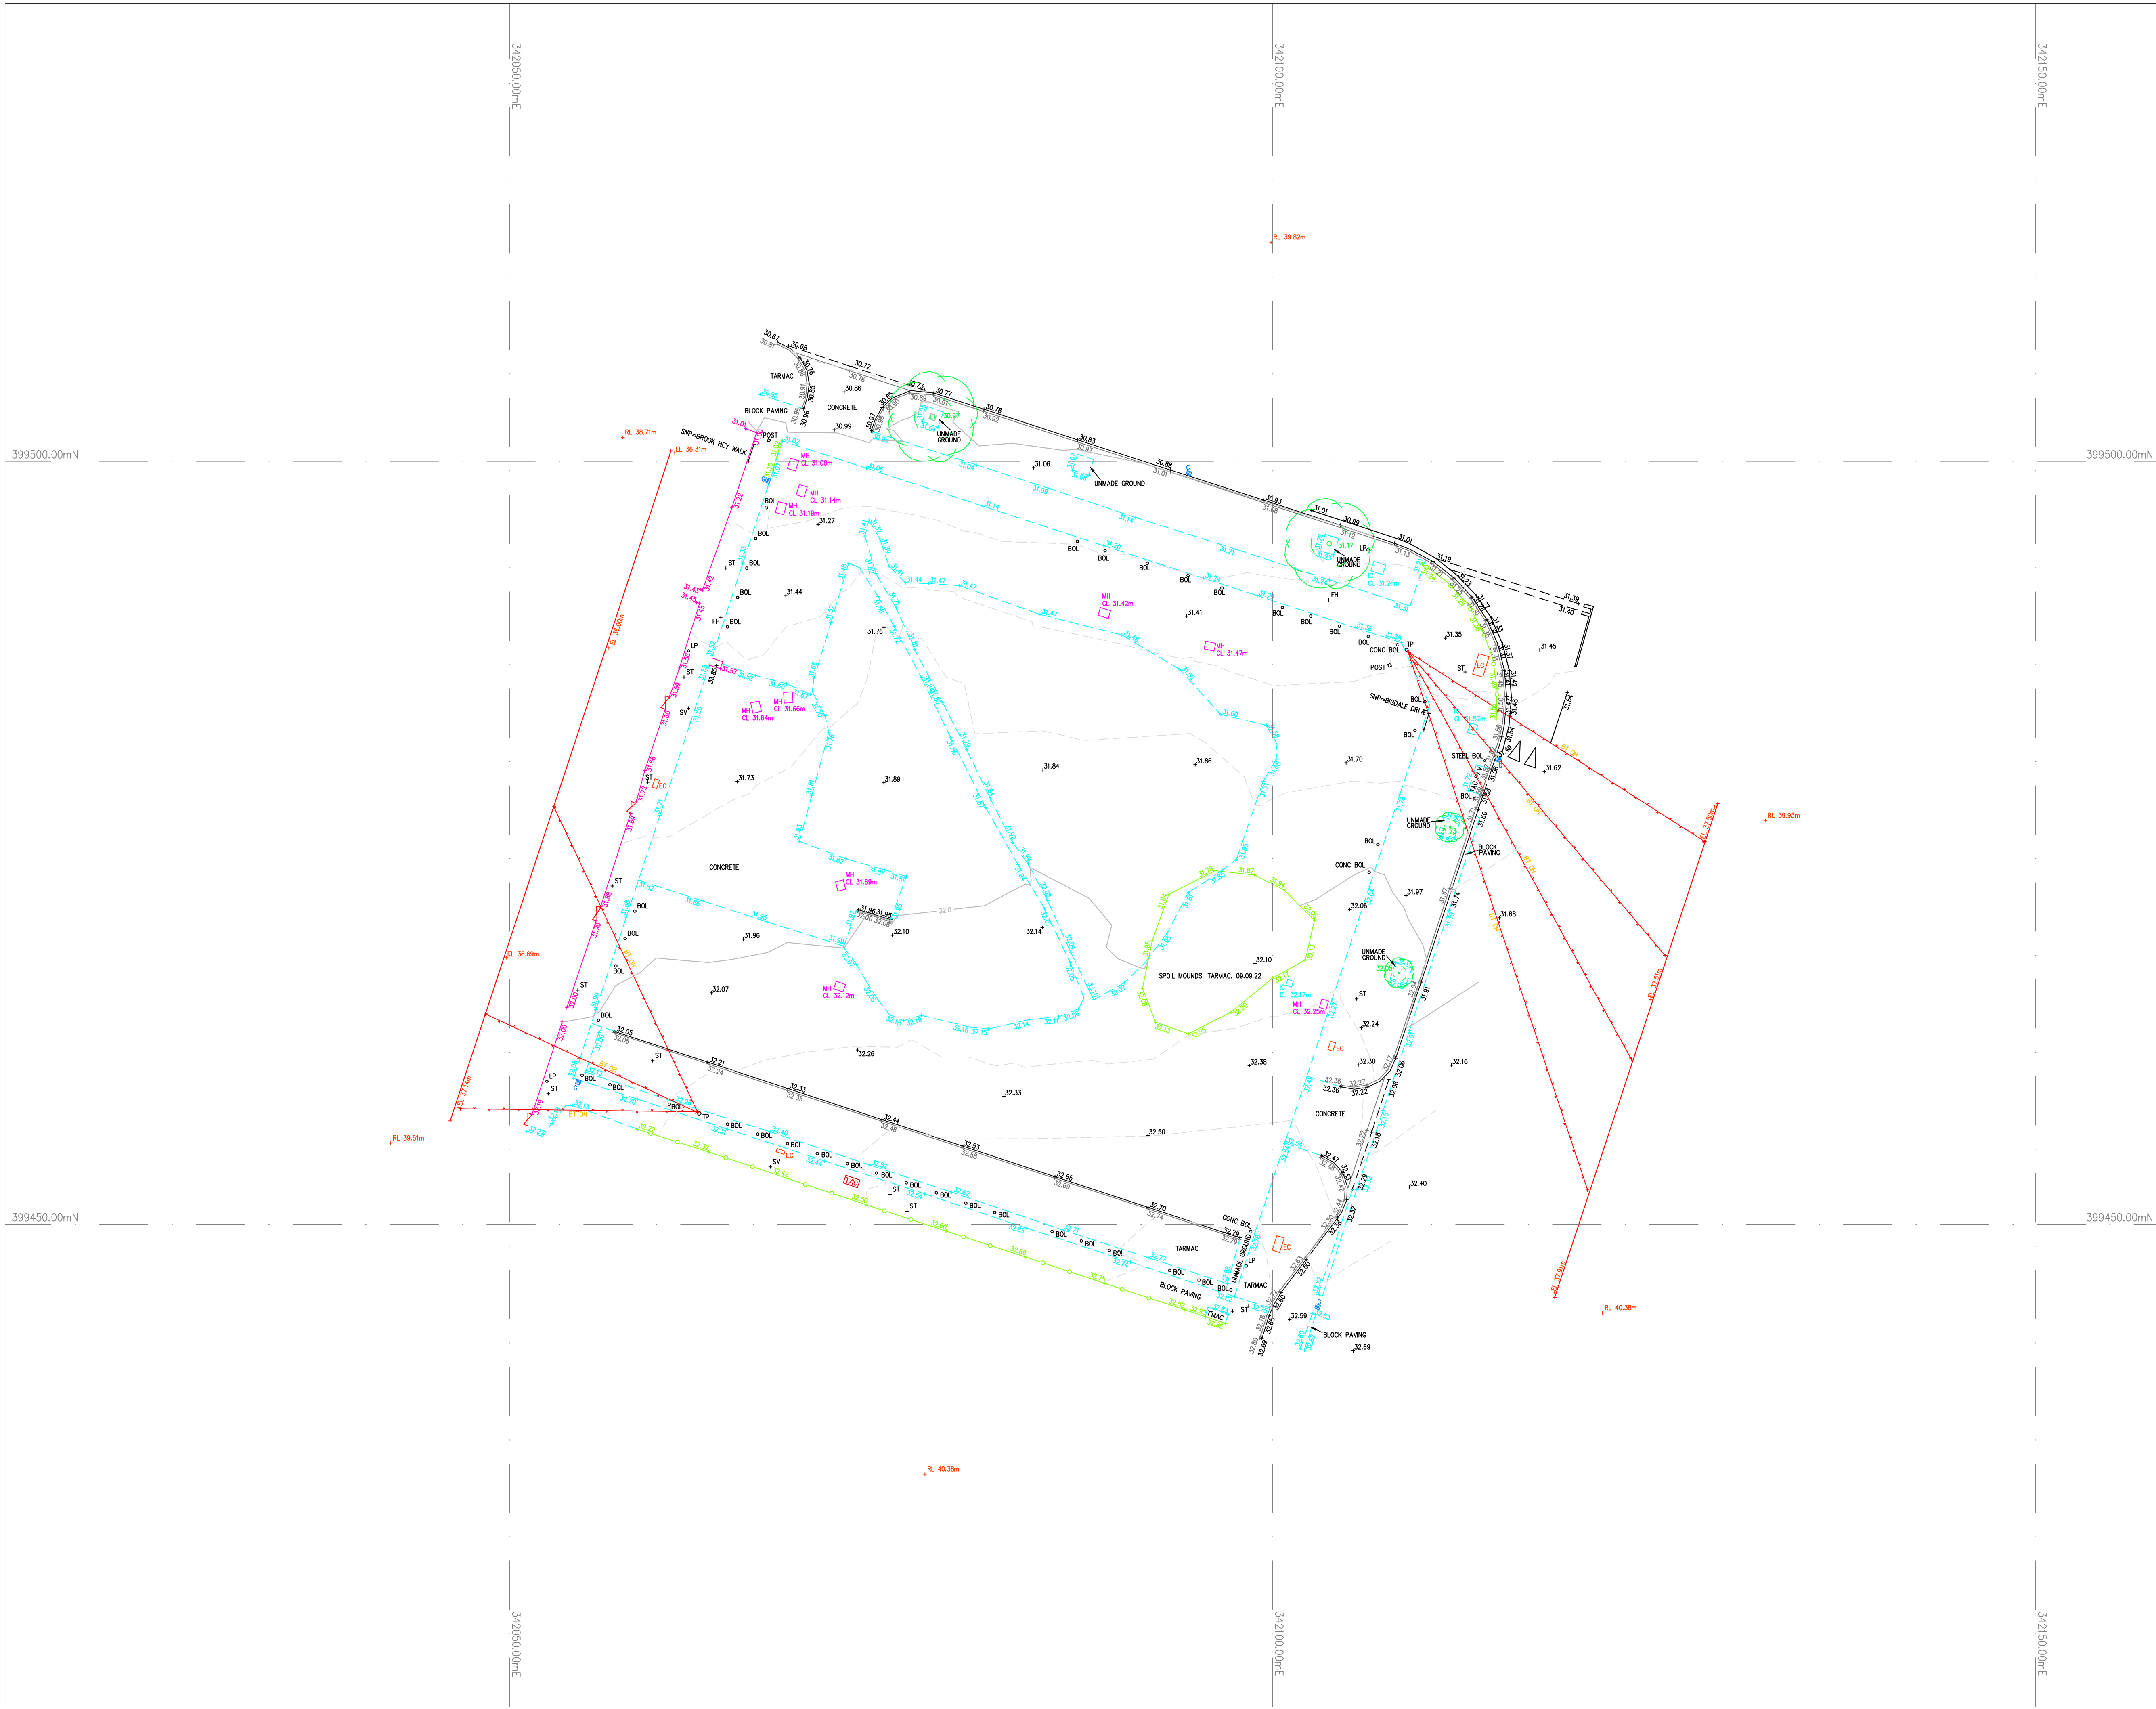

Site Grid North

Symbols/Abbreviations (Where Applicable):

+ AV: AIR VALVE

+ BB: BELISHA BEACON

+ BH: BOREHOLE

+ BM: BENCHMARK

+ BOL: BOLLARD

+ BS: BUS STOP

+ CAM: CAMERA

+ CS: CABLE STAY

+ CATV: C.A.T.V INSPECTION CHAMBER

+ CBOX: ELECTRICITY BOX, CABLE BOX, ETC.

+ CCTV: C.C.T.V CAMERA

+ C.PIT: CATCH PIT

+ EC: ELECTRICITY COVER

+ EP: ELECTRICITY POLE

+ ER: EARTH ROD

+ FH: FIRE HYDRANT

+ FP: FLAG POLE

+ G: GULLY

+ GR: GULLY (ROUND)

+ GV: GAS VALVE

+ IC: INSPECTION COVER (SQUARE)

+ IC: INSPECTION COVER (ROUND)

+ IL: INVERT LEVEL

+ KO: KERB OUTLET

+ LB: LETTER BOX

+ LC: LIGHTING COLUMN

+ LP: LAMP POST

+ LP/BS: LAMP POST/BUS STOP

+ MH: MANHOLE (SQUARE)

+ MH: MANHOLE (ROUND)

+ MKR: MARKER

+ OF: POST

+ RE: RODDING EYE

+ R/S: ROAD SIGN

+ S/P: SIGN POST

+ SNP: STREET NAME PLATE

+ ST: STOP TAP

+ SV: STOP VALVE

+ TCB: TELEPHONE CALL BOX

+ TL: TRAFFIC LIGHT

+ TP: TELEGRAPH POLE

+ TP/EP: TELEGRAPH POLE/ELECTRIC POLE

+ T/IC: TELECOM INSPECTION COVER

+ WO: WATER OUTLET

+ WM: WATER METER

+ X: DEFINED POINT

+ X: CONTROL POINT

+ X: TREE (CONIFEROUS)

+ X: TREE (DECIDUOUS)

+ X: FOLIAGE

+ X: HEDGE

+ X: DPC: 99.99m DAMP PROOF COURSE LEVEL

+ X: EL: 99.99m EAVES LEVEL

+ X: FL: 99.99m FLOOR LEVEL

+ X: RL: 99.99m RIDGE LEVEL

+ X: SL: 99.99m SOFFIT LEVEL

+ X: TL: 99.99m THRESHOLD LEVEL

FENCE DESCRIPTIONS:

B/W: BARBED WIRE FENCE

C/B: CLOSE BOARDED FENCE

C/L: CHAIN LINK FENCE

C/P: CHESTNUT PALING FENCE

CONC/P: CONCRETE PANEL FENCE

I/R: IRON RAILING FENCE

P/R: POST AND RAIL FENCE

P/W: POST AND WIRE FENCE

P/C: POST AND CHAIN FENCE

S/PAL: STEEL PALISADE FENCE

S/B: SAFETY BARRIER

T/PAL: TIMBER PALISADE FENCE

SITE LAYOUT:

Revision Information

Rev	Date	Description

INFORMATION

1) Ordinance Survey co-ordinates and level are derived from OSN115 and OSQM115, transformed from WGS84.

2) Only services located during the site survey are shown on this plan. Further investigation may be required to ascertain the full extent of the site services.

3) Copyright of this drawing remains the property of PM Surveys UK Ltd. Do not scale from this drawing. In the event of any discrepancy, refer query to PM Surveys UK Ltd.

NOTES

PM Surveys UK Ltd

Unit 3, Queensferry Industrial Estate

Pentre

Flintshire, CH5 2DJ

Tel: 01244 952477

Email: info@pmsurveys.co.uk

Client Info

Paddock Johnson Partnership

Studio 2, The Lyceum

Bath Street

Port Sunlight

Tel: Gareth.Reece@paddockjohnson.com

Project

Bigdale Drive

Project No

PMS22206

Sheet

A1

Surveyed By

DJ

Drawn By

JW

Scale

1:200

Approved By

PM

Dwg

PMS22206

Issued

12/09/22